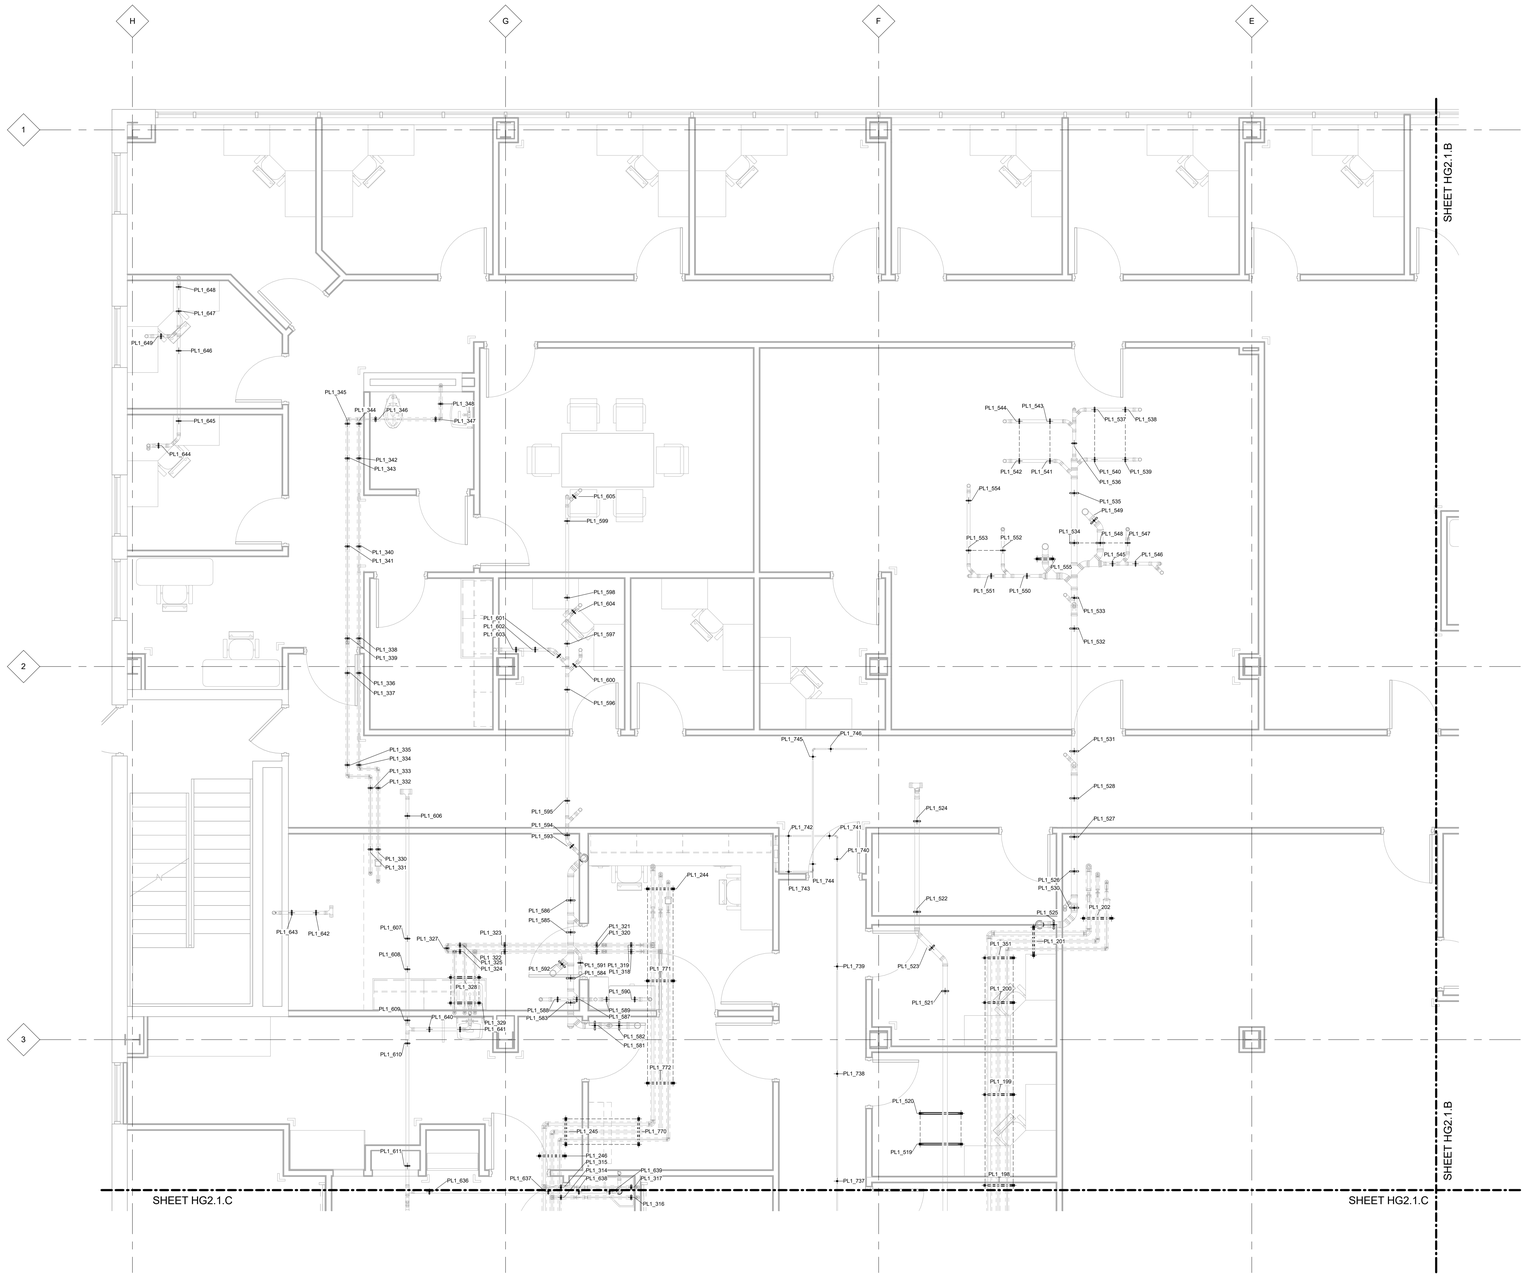

LEVEL 1 HANGER SCHEDULE - AREA A

Item Number	Description	Rod Diameter	Size	Total Rod Length (includes +3")	Bottom Of Hanger	Support Discipline
PL1_315	Teardrop Hanger	3/8"	2 1/2"-2 1/2"	1' - 3 1/4"	12' - 3 5/8"	CW
PL1_317	Teardrop Hanger	3/8"	2 1/2"-2 1/2"	1' - 3 1/4"	12' - 3 5/8"	CW
PL1_318	Teardrop Hanger	3/8"	3"-3"	1' - 0 1/2"	12' - 5 1/4"	HW
PL1_319	Teardrop Hanger	3/8"	3"-3"	1' - 0 1/2"	12' - 5 1/4"	CW
PL1_320	Teardrop Hanger	3/8"	3"-3"	4' - 1 1/2"	9' - 4 1/4"	HW
PL1_321	Teardrop Hanger	3/8"	3"-3"	4' - 1 1/2"	9' - 4 1/4"	CW
PL1_322	Teardrop Hanger	3/8"	3"-3"	4' - 1 1/2"	9' - 4 1/4"	HW
PL1_323	Teardrop Hanger	3/8"	3"-3"	4' - 1 1/2"	9' - 4 1/4"	CW
PL1_324	Teardrop Hanger	3/8"	2 1/2"-2 1/2"	4' - 2 1/4"	9' - 4 5/8"	HW
PL1_325	Teardrop Hanger	3/8"	2 1/2"-2 1/2"	4' - 2 1/4"	9' - 4 5/8"	CW
PL1_327	Teardrop Hanger	3/8"	2 1/2"-2 1/2"	4' - 2 1/4"	9' - 4 5/8"	CW
PL1_330	Teardrop Hanger	3/8"	2 1/2"-2 1/2"	1' - 10 1/4"	11' - 8 5/8"	HWR
PL1_331	Teardrop Hanger	3/8"	2 1/2"-2 1/2"	1' - 10 1/4"	11' - 8 5/8"	HW
PL1_332	Teardrop Hanger	3/8"	2 1/2"-2 1/2"	1' - 10 1/4"	11' - 8 5/8"	HWR
PL1_333	Teardrop Hanger	3/8"	2 1/2"-2 1/2"	1' - 10 1/4"	11' - 8 5/8"	HW
PL1_334	Teardrop Hanger	3/8"	2 1/2"-2 1/2"	1' - 10 1/4"	11' - 8 5/8"	HWR
PL1_335	Teardrop Hanger	3/8"	2 1/2"-2 1/2"	1' - 10 1/4"	11' - 8 5/8"	HW
PL1_336	Teardrop Hanger	3/8"	2 1/2"-2 1/2"	1' - 10 1/4"	11' - 8 5/8"	HWR
PL1_337	Teardrop Hanger	3/8"	2 1/2"-2 1/2"	1' - 10 1/4"	11' - 8 5/8"	HW
PL1_338	Teardrop Hanger	3/8"	2 1/2"-2 1/2"	1' - 6 1/4"	12' - 0 5/8"	HWR
PL1_339	Teardrop Hanger	3/8"	2 1/2"-2 1/2"	1' - 6 1/4"	12' - 0 5/8"	HW
PL1_340	Teardrop Hanger	3/8"	2 1/2"-2 1/2"	1' - 6 1/4"	12' - 0 5/8"	HWR
PL1_341	Teardrop Hanger	3/8"	2 1/2"-2 1/2"	1' - 6 1/4"	12' - 0 5/8"	HW
PL1_342	Teardrop Hanger	3/8"	2 1/2"-2 1/2"	1' - 6 1/4"	12' - 0 5/8"	HWR
PL1_343	Teardrop Hanger	3/8"	2 1/2"-2 1/2"	1' - 6 1/4"	12' - 0 5/8"	HW
PL1_344	Teardrop Hanger	3/8"	2 1/2"-2 1/2"	1' - 6 1/4"	12' - 0 5/8"	HWR
PL1_345	Teardrop Hanger	3/8"	2 1/2"-2 1/2"	1' - 6 1/4"	12' - 0 5/8"	HW
PL1_346	Teardrop Hanger	3/8"	2 1/2"-2 1/2"	1' - 6 1/4"	12' - 0 5/8"	HW
PL1_347	Teardrop Hanger	3/8"	2 1/2"-2 1/2"	1' - 6 1/4"	12' - 0 5/8"	HW
PL1_348	Teardrop Hanger	3/8"	2 1/2"-2 1/2"	1' - 6 1/4"	12' - 0 5/8"	HW
PL1_521	Clevis Hanger	1/2"	4"-4"	3' - 10 3/4"	9' - 4 3/8"	V
PL1_522	Clevis Hanger	1/2"	4"-4"	3' - 10"	9' - 5 1/8"	V
PL1_523	Clevis Hanger	1/2"	4"-4"	3' - 10 1/2"	9' - 4 3/4"	V
PL1_524	Clevis Hanger	1/2"	4"-4"	3' - 9 1/4"	9' - 5 7/8"	V
PL1_525	Clevis Hanger	5/8"	5"-5"	1' - 6 3/4"	11' - 6 7/8"	SAN
PL1_526	Clevis Hanger	5/8"	5"-5"	1' - 6 1/2"	11' - 7 1/8"	SAN
PL1_527	Clevis Hanger	5/8"	5"-5"	1' - 6 1/4"	11' - 7 1/2"	SAN
PL1_528	Clevis Hanger	5/8"	5"-5"	1' - 5 3/4"	11' - 7 3/4"	SAN
PL1_530	Clevis Hanger	5/8"	5"-5"	1' - 6 1/2"	11' - 9"	SAN
PL1_531	Clevis Hanger	5/8"	5"-5"	1' - 6 1/4"	11' - 7 1/2"	SAN
PL1_532	Clevis Hanger	5/8"	5"-5"	1' - 4 1/2"	11' - 9 1/4"	SAN
PL1_533	Clevis Hanger	5/8"	5"-5"	1' - 4 1/4"	11' - 9 1/2"	SAN
PL1_534	Clevis Hanger	5/8"	5"-5"	1' - 3 3/4"	11' - 10"	SAN
PL1_535	Clevis Hanger	5/8"	5"-5"	1' - 3 1/4"	11' - 10 3/8"	SAN
PL1_536	Clevis Hanger	3/8"	2 1/2"-2 1/2"	1' - 5 1/2"	11' - 11 7/8"	SAN
PL1_537	Clevis Hanger	3/8"	2 1/2"-2 1/2"	1' - 4 1/2"	12' - 0 7/8"	SAN
PL1_538	Clevis Hanger	3/8"	2 1/2"-2 1/2"	1' - 4"	12' - 1 3/8"	SAN
PL1_539	Clevis Hanger	3/8"	2 1/2"-2 1/2"	1' - 4 3/4"	12' - 0 7/8"	SAN
PL1_540	Clevis Hanger	3/8"	2 1/2"-2 1/2"	1' - 5 1/4"	12' - 0 3/8"	SAN
PL1_541	Clevis Hanger	3/8"	2 1/2"-2 1/2"	1' - 5 1/4"	12' - 0 3/8"	SAN
PL1_542	Clevis Hanger	3/8"	2 1/2"-2 1/2"	1' - 4 3/4"	12' - 0 7/8"	SAN
PL1_543	Clevis Hanger	3/8"	2 1/2"-2 1/2"	1' - 4 3/4"	12' - 0 3/4"	SAN
PL1_544	Clevis Hanger	3/8"	2 1/2"-2 1/2"	1' - 4 1/4"	12' - 1 1/4"	SAN
PL1_545	Clevis Hanger	3/8"	2 1/2"-2 1/2"	1' - 6"	11' - 11 1/2"	SAN
PL1_546	Clevis Hanger	3/8"	2 1/2"-2 1/2"	1' - 5 1/2"	11' - 11 7/8"	SAN
PL1_547	Clevis Hanger	3/8"	2 1/2"-2 1/2"	1' - 5 3/4"	11' - 11 7/8"	SAN
PL1_548	Clevis Hanger	5/8"	5"-5"	1' - 3 3/4"	11' - 10"	SAN
PL1_549	Clevis Hanger	5/8"	5"-5"	1' - 3 3/4"	11' - 10"	SAN
PL1_550	Clevis Hanger	3/8"	2 1/2"-2 1/2"	1' - 6"	11' - 11 1/2"	SAN
PL1_551	Clevis Hanger	3/8"	2 1/2"-2 1/2"	1' - 5 1/4"	12' - 0 1/4"	SAN
PL1_552	Clevis Hanger	3/8"	2 1/2"-2 1/2"	1' - 5 1/2"	12' - 0 1/8"	SAN
PL1_553	Clevis Hanger	3/8"	2 1/2"-2 1/2"	1' - 4 3/4"	12' - 0 3/4"	SAN
PL1_554	Clevis Hanger	3/8"	2 1/2"-2 1/2"	1' - 4"	12' - 1 5/8"	SAN
PL1_581	Clevis Hanger	5/8"	5"-5"	1' - 5 1/2"	11' - 8 1/4"	SAN
PL1_582	Clevis Hanger	5/8"	5"-5"	1' - 5 1/2"	11' - 8 1/4"	SAN
PL1_583	Clevis Hanger	5/8"	5"-5"	1' - 5 3/4"	11' - 7 7/8"	SAN
PL1_584	Clevis Hanger	5/8"	5"-5"	1' - 6"	11' - 7 3/4"	SAN
PL1_585	Clevis Hanger	5/8"	5"-5"	1' - 6 1/4"	11' - 7 3/8"	SAN
PL1_586	Clevis Hanger	5/8"	5"-5"	1' - 6 1/2"	11' - 7 1/8"	SAN
PL1_587	Clevis Hanger	3/8"	2 1/2"-2 1/2"	0' - 5 1/4"	13' - 0 1/4"	SAN
PL1_588	Clevis Hanger	3/8"	2 1/2"-2 1/2"	0' - 5 1/4"	13' - 0 3/8"	SAN
PL1_589	Clevis Hanger	3/8"	2 1/2"-2 1/2"	0' - 5 1/4"	13' - 0 1/8"	SAN
PL1_590	Clevis Hanger	3/8"	2 1/2"-2 1/2"	0' - 4 3/4"	13' - 0 5/8"	SAN
PL1_591	Clevis Hanger	3/8"	2 1/2"-2 1/2"	1' - 8 1/4"	11' - 9 3/8"	SAN
PL1_592	Clevis Hanger	5/8"	5"-5"	1' - 6"	11' - 7 5/8"	SAN
PL1_593	Clevis Hanger	3/8"	2 1/2"-2 1/2"	2' - 4 3/4"	11' - 0 3/4"	SAN
PL1_594	Clevis Hanger	3/8"	2 1/2"-2 1/2"	2' - 4 3/4"	11' - 0 3/4"	SAN
PL1_595	Clevis Hanger	3/8"	2 1/2"-2 1/2"	2' - 4"	11' - 1 1/2"	SAN
PL1_596	Clevis Hanger	3/8"	2 1/2"-2 1/2"	2' - 2 1/4"	11' - 3 3/8"	SAN
PL1_597	Clevis Hanger	3/8"	2 1/2"-2 1/2"	2' - 1 1/2"	11' - 4 1/8"	SAN
PL1_598	Clevis Hanger	3/8"	2 1/2"-2 1/2"	2' - 0 3/4"	11' - 4 7/8"	SAN
PL1_599	Clevis Hanger	3/8"	2 1/2"-2 1/2"	1' - 11 1/2"	11' - 6 1/8"	SAN
PL1_600	Clevis Hanger	3/8"	2 1/2"-2 1/2"	2' - 1 3/4"	11' - 3 3/4"	SAN
PL1_601	Clevis Hanger	3/8"	2 1/2"-2 1/2"	2' - 1 1/2"	11' - 4"	SAN
PL1_602	Clevis Hanger	3/8"	2 1/2"-2 1/2"	2' - 1"	11' - 4 1/2"	SAN
PL1_603	Clevis Hanger	3/8"	2 1/2"-2 1/2"	2' - 0 1/2"	11' - 5"	SAN
PL1_604	Clevis Hanger	3/8"	2 1/2"-2 1/2"	2' - 0 3/4"	11' - 4 5/8"	SAN
PL1_605	Clevis Hanger	3/8"	2 1/2"-2 1/2"	1' - 11"	11' - 6 1/2"	SAN
PL1_606	Clevis Hanger	3/8"	2 1/2"-2 1/2"	3' - 4"	10' - 1 1/2"	V
PL1_607	Clevis Hanger	3/8"	2 1/2"-2 1/2"	3' - 5"	10' - 0 1/2"	V
PL1_608	Clevis Hanger	3/8"	2 1/2"-2 1/2"	3' - 5 1/4"	10' - 0 1/4"	V
PL1_609	Clevis Hanger	3/8"	2 1/2"-2 1/2"	3' - 5 3/4"	9' - 11 7/8"	V
PL1_610	Clevis Hanger	3/8"	2 1/2"-2 1/2"	3' - 6"	9' - 11 5/8"	V
PL1_611	Clevis Hanger	3/8"	2 1/2"-2 1/2"	3' - 7"	9' - 10 5/8"	V
PL1_640	Clevis Hanger	3/8"	2 1/2"-2 1/2"	3' - 6"	9' - 11 5/8"	V
PL1_641	Clevis Hanger	3/8"	2 1/2"-2 1/2"	3' - 6 1/4"	9' - 11 3/8"	V
PL1_642	Clevis Hanger	3/8"	2 1/2"-2 1/2"	3' - 4 3/4"	10' - 0 7/8"	V
PL1_643	Clevis Hanger	3/8"	2 1/2"-2 1/2"	3' - 4 3/4"	10' - 0 5/8"	V
PL1_644	Clevis Hanger	3/8"	2 1/2"-2 1/2"	1' - 4"	12' - 1 1/2"	SAN
PL1_645	Clevis Hanger	3/8"	2 1/2"-2 1/2"	1' - 4 3/4"	12' - 0 3/4"	SAN
PL1_646	Clevis Hanger	3/8"	2 1/2"-2 1/2"	1' - 5 3/4"	11' - 11 5/8"	SAN
PL1_647	Clevis Hanger	3/8"	2 1/2"-2 1/2"	1' - 6 1/2"	11' - 11"	SAN
PL1_648	Clevis Hanger	3/8"	2 1/2"-2 1/2"	1' - 7"	11' - 10 5/8"	SAN
PL1_649	Clevis Hanger	3/8"	2 1/2"-2 1/2"	1' - 5 3/4"	11' - 11 5/8"	SAN
PL1_737	Teardrop Hanger	3/8"	3/4"-3/4"	1' - 11 3/4"	11' - 8 1/2"	OX
PL1_738	Teardrop Hanger	3/8"	3/4"-3/4"	1' - 11 3/4"	11' - 8 1/2"	OX
PL1_739	Teardrop Hanger	3/8"	3/4"-3/4"	1' - 11 3/4"	11' - 8 1/2"	OX
PL1_740	Teardrop Hanger	3/8"	3/4"-3/4"	1' - 11 3/4"	11' - 8 1/2"	OX
PL1_741	Teardrop Hanger	3/8"	3/4"-3/4"	1' - 11 3/4"	11' - 8 1/2"	OX
PL1_742	Teardrop Hanger	3/8"	3/4"-3/4"	1' - 11 3/4"	11' - 8 1/2"	OX
PL1_743	Teardrop Hanger	3/8"	3/4"-3/4"	1' - 6 3/4"	12' - 1 1/2"	OX
PL1_744	Teardrop Hanger	3/8"	3/4"-3/4"	1' - 6 3/4"	12' - 1 1/2"	OX
PL1_745	Teardrop Hanger	3/8"	3/4"-3/4"	1' - 6 3/4"	12' - 1 1/2"	OX
PL1_746	Teardrop Hanger	3/8"	3/4"-3/4"	1' - 6 3/4"	12' - 1 1/2"	OX

Grand total: 114

LEVEL 1 UNISTRUT SCHEDULE - AREA A

Item Number	Description	Rod Diameter	Total Rod Length1 (includes +3")	Total Rod Length2 (includes +3")	Top of Strut	Strut Length	Support Discipline
PL1_198	1-5/8" Unistrut	3/8"	2' - 6 1/2"	2' - 6 1/2"	11' - 9"	2' - 0"	CW
PL1_199	1-5/8" Unistrut	3/8"	2' - 6 1/2"	2' - 6 1/2"	11' - 9"	2' - 0"	CW
PL1_200	1-5/8" Unistrut	3/8"	2' - 6 1/2"	2' - 6 1/2"	11' - 9"	2' - 0"	CW
PL1_201	1-5/8" Unistrut	3/8"	2' - 6 1/2"	2' - 6 1/2"	11' - 9"	2' - 0"	CW
PL1_202	1-5/8" Unistrut	3/8"	2' - 6 1/2"	2' - 6 1/2"	11' - 9"	2' - 0"	CW
PL1_244	1-5/8" Unistrut	3/8"	2' - 5 1/4"	2' - 5 1/4"	11' - 10 1/8"	1' - 10"	CW
PL1_245	1-5/8" Unistrut	3/8"	2' - 5 1/4"	2' - 5 1/4"	11' - 10 1/8"	1' - 10"	CW
PL1_246	1-5/8" Unistrut	3/8"	2' - 5 1/4"	2' - 5 1/4"	11' - 10 1/8"	1' - 10"	CW
PL1_328	1-5/8" Unistrut	3/8"	4' - 6 3/4"	4' - 6 3/4"	9' - 8 3/4"	2' - 0"	CW
PL1_329	1-5/8" Unistrut	3/8"	4' - 6 3/4"	4' - 6 3/4"	9' - 8 3/4"	2' - 0"	CW
PL1_351	1-5/8" Unistrut	3/8"	2' - 6 1/2"	2' - 6 1/2"	11' - 9"	2' - 0"	CW
PL1_519	1-5/8" Unistrut	3/8"	5' - 0"	5' - 0"	9' - 3 5/8"	2' - 10"	V
PL1_520	1-5/8" Unistrut	3/8"	5' - 0"	5' - 0"	9' - 3 5/8"	2' - 10"	V
PL1_555	1-5/8" Unistrut	3/8"	2' - 3"	2' - 3"	11' - 10 5/8"	1' - 2"	SAN
PL1_770	1-5/8" Unistrut	3/8"	2' - 5 1/4"	2' - 5 1/4"	11' - 10 1/8"	1' - 10"	CW
PL1_771	1-5/8" Unistrut	3/8"	2' - 5 1/4"	2' - 5 1/4"	11' - 10 1/8"	1' - 10"	CW
PL1_772	1-5/8" Unistrut	3/8"	2' - 5 1/4"	2' - 5 1/4"	11' - 10 1/8"	1' - 10"	CW

Grand total: 17

SJCC-PL HANGING PLAN-01 - AREA A

SCALE: 1/4" = 1'-0"

NORTH

BOP = FINISHED BOTTOM OF PIPE WITH INSULATION

ALL ELEVATIONS ARE FROM ABOVE FINISHED LEVEL 0' - 0" = 0' - 0"

DETAILED BY:

iNTENTIO innovations

Phone: (586) 825-3910
Fax: (586) 782-6314

www.intentioBIM.com

NUMBER	REVISION	DATE
2	FOR APPROVAL	02/07/2018
1	FOR APPROVAL	02/05/2018

JOB: CANCER CENTER ADDITION & RENOVATION

FIRST FLOOR PL HANGING PLAN - AREA A

FOR: ST. JOSEPH MERCY
5301 McAULEY DR.
YPSILANTI, MI 48197

ARC: ST. JOSEPH MERCY
ANN ARBOR

DATE: 2/21/18
SCALE: 1/4" = 1'-0"
DRAWN: CG
CHECKED: MH
JOB No.: 217-0143
SHEET No.: HG2.1.A